# 116-134 Yorkvile Ave, and 10 Hazelton Avenue

## Site Plan
## Applicant's Submitted Drawing

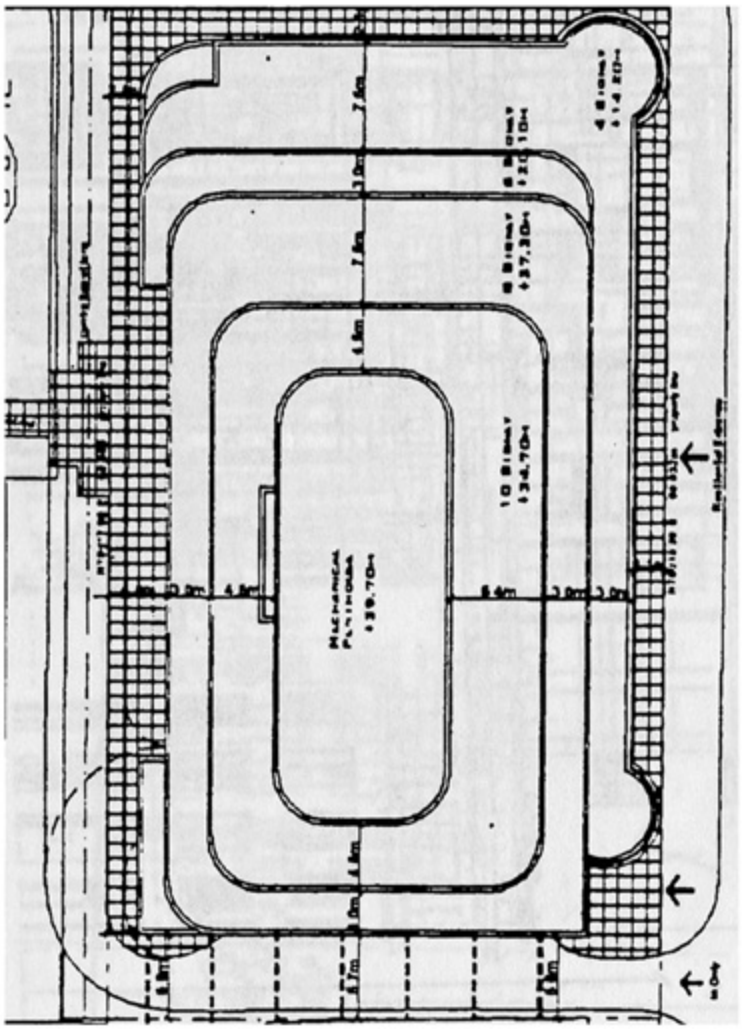

Not to Scale
M0/DA/YR
Attachment 1
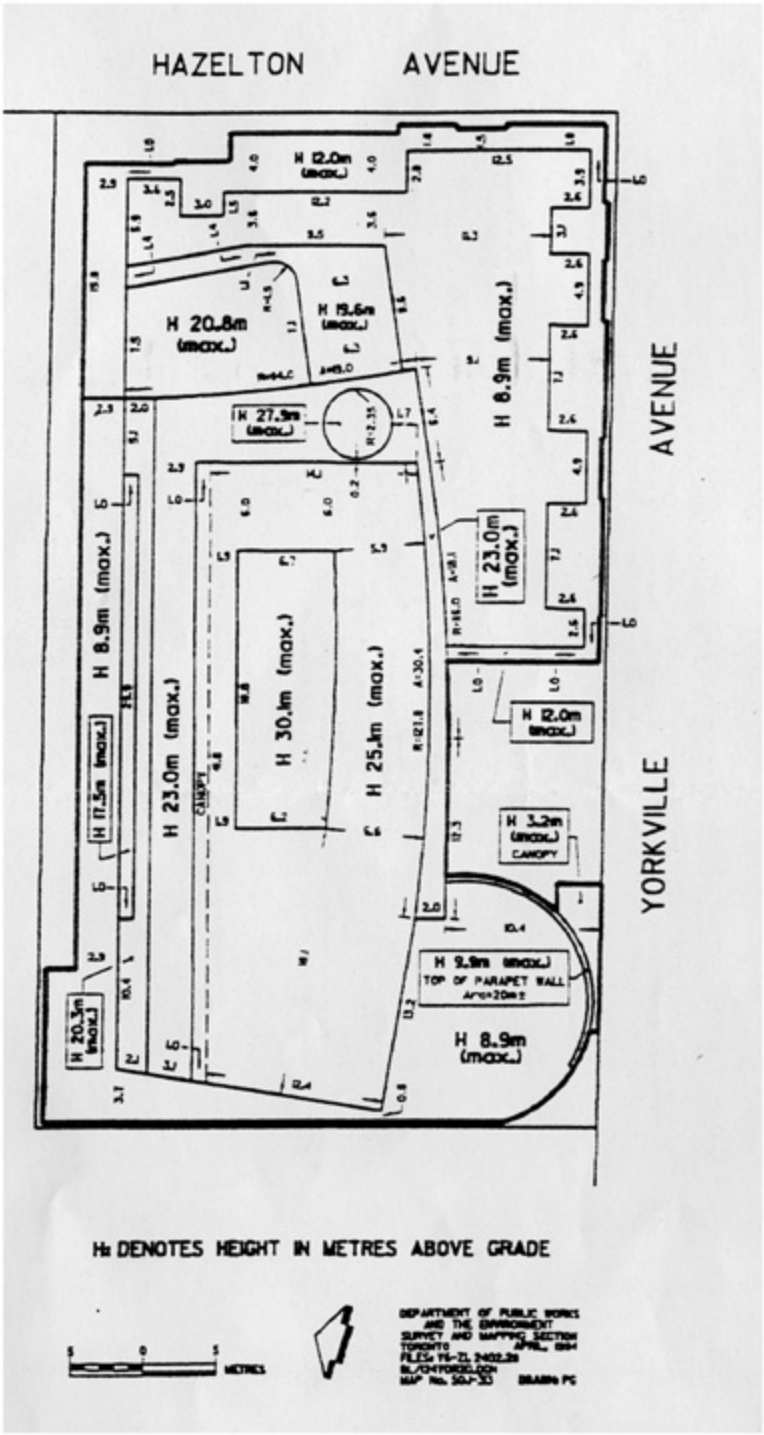
## Page 3, No. 1994-0426. A By-Law
## (OMB Approved Plan)